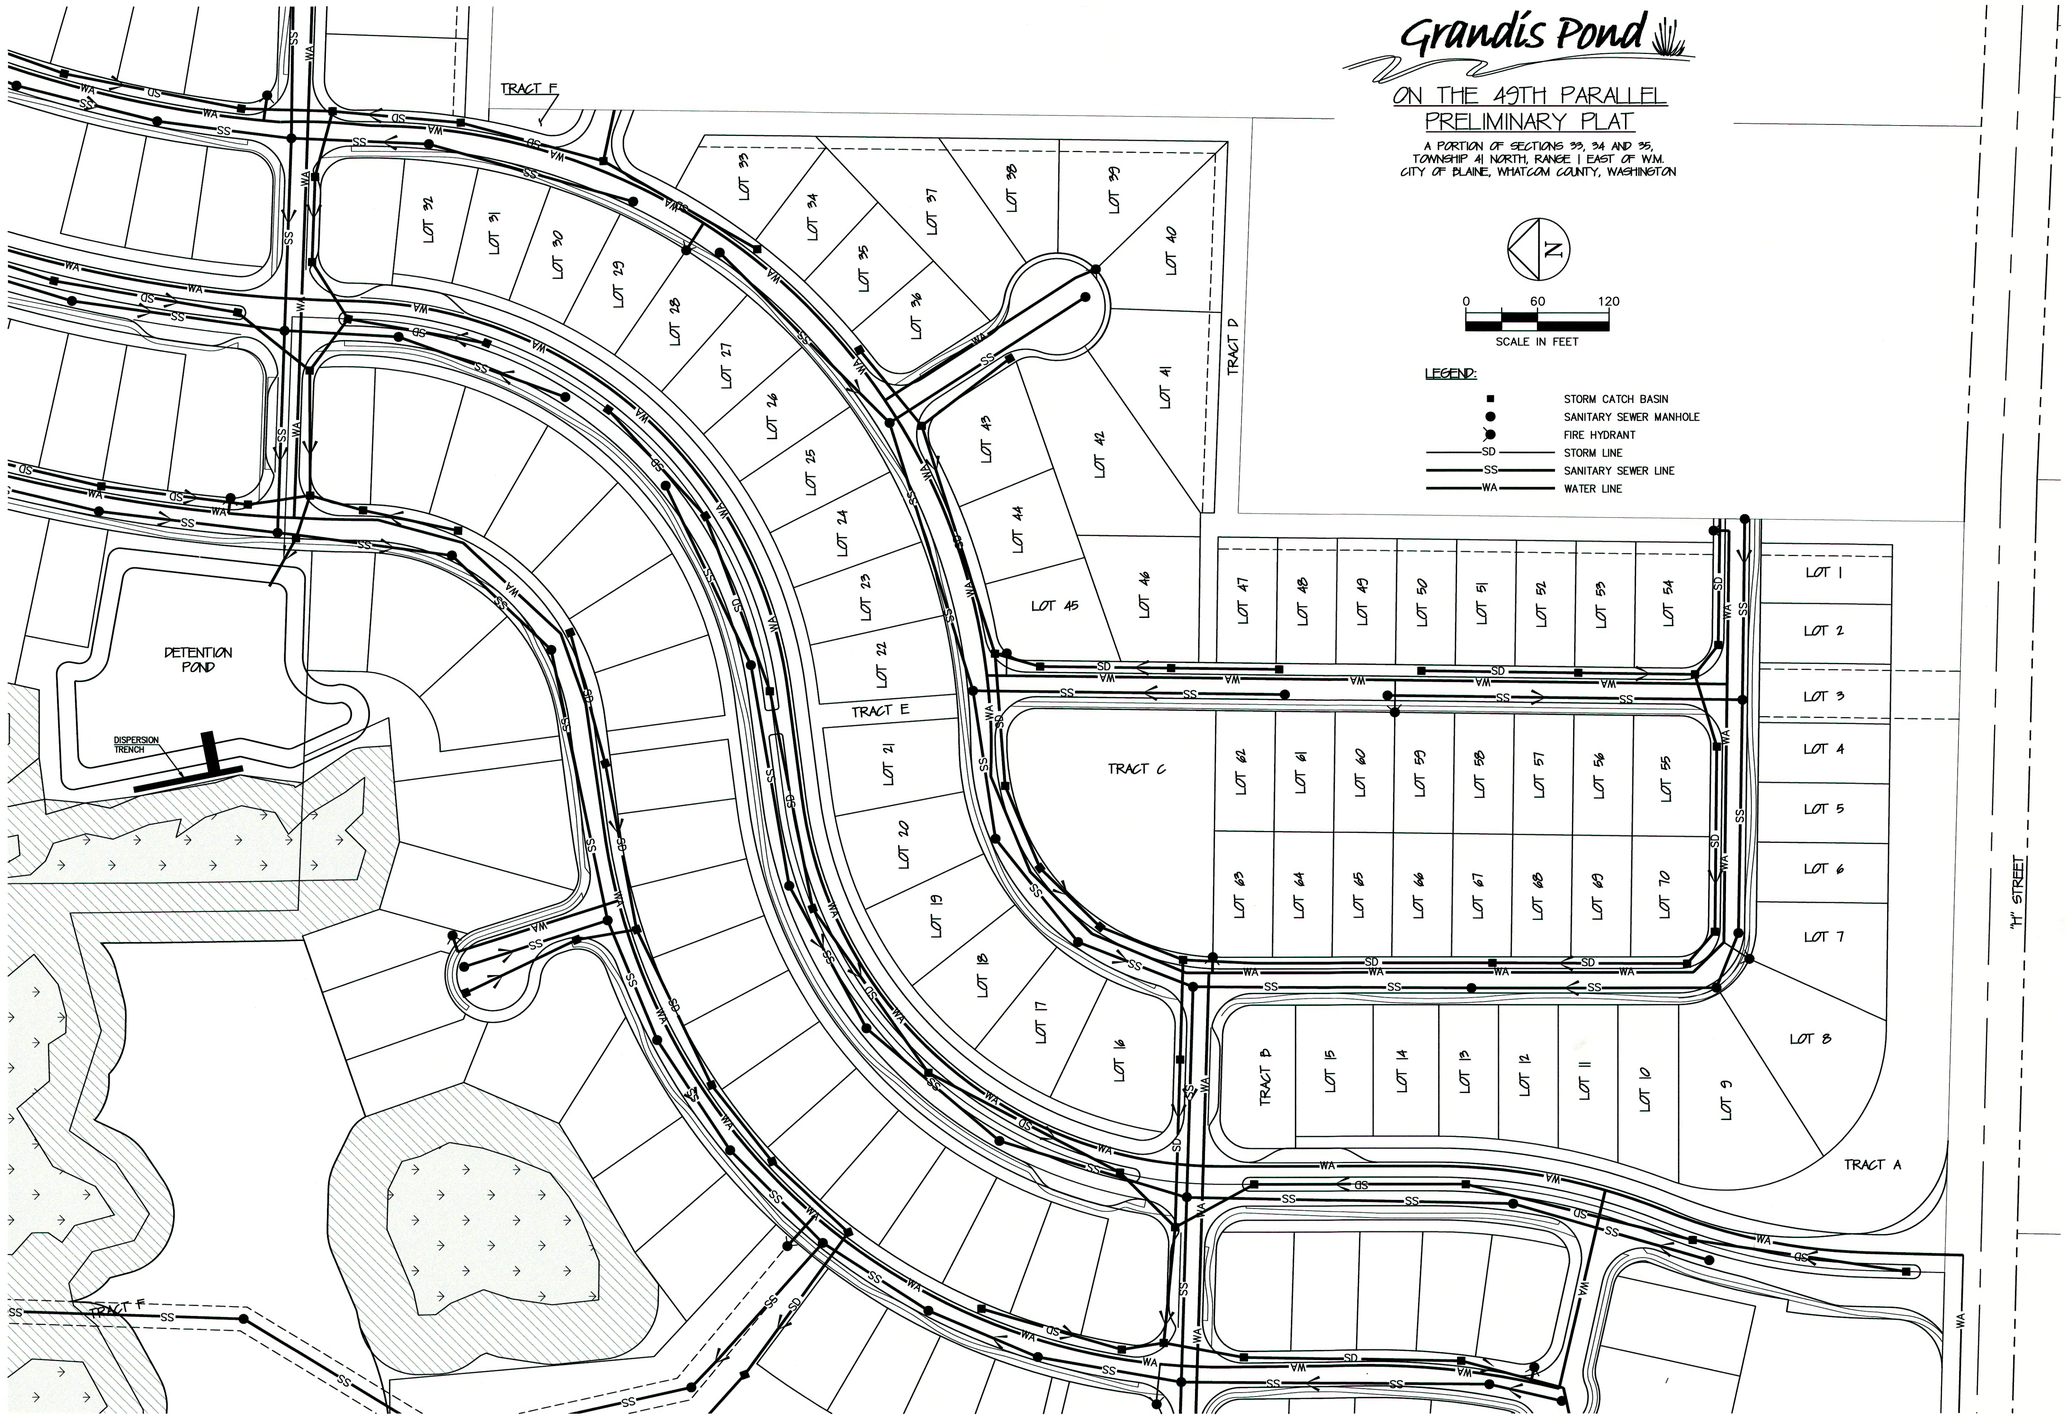

NO.	REVISIONS:	APPD.
1	MINOR LOT REVISIONS 9-17-2010 CRP	

MICHAEL J. DISPIGNO
STATE OF WASHINGTON
35609
REGISTERED PROFESSIONAL ENGINEER
9-17-10
EXPIRES

CASCADE ENGINEERING GROUP, P.S., INC.
119 Grand Avenue, Suite D
Bellingham, Washington 98225
(360) 306-8161

GRANDIS POND, LLC
BLAINE, WASHINGTON

GRANDIS POND

LADY FERN NEIGHBORHOOD UTILITY LAYOUT

PROJECT NUMBER: BLMT0004

DATE: 04/26/07
DESIGN: MJD
DRAWN: MJQ
CHECKED:

SCALE: 1"=60'

SHEET NO.

PR13

PR18