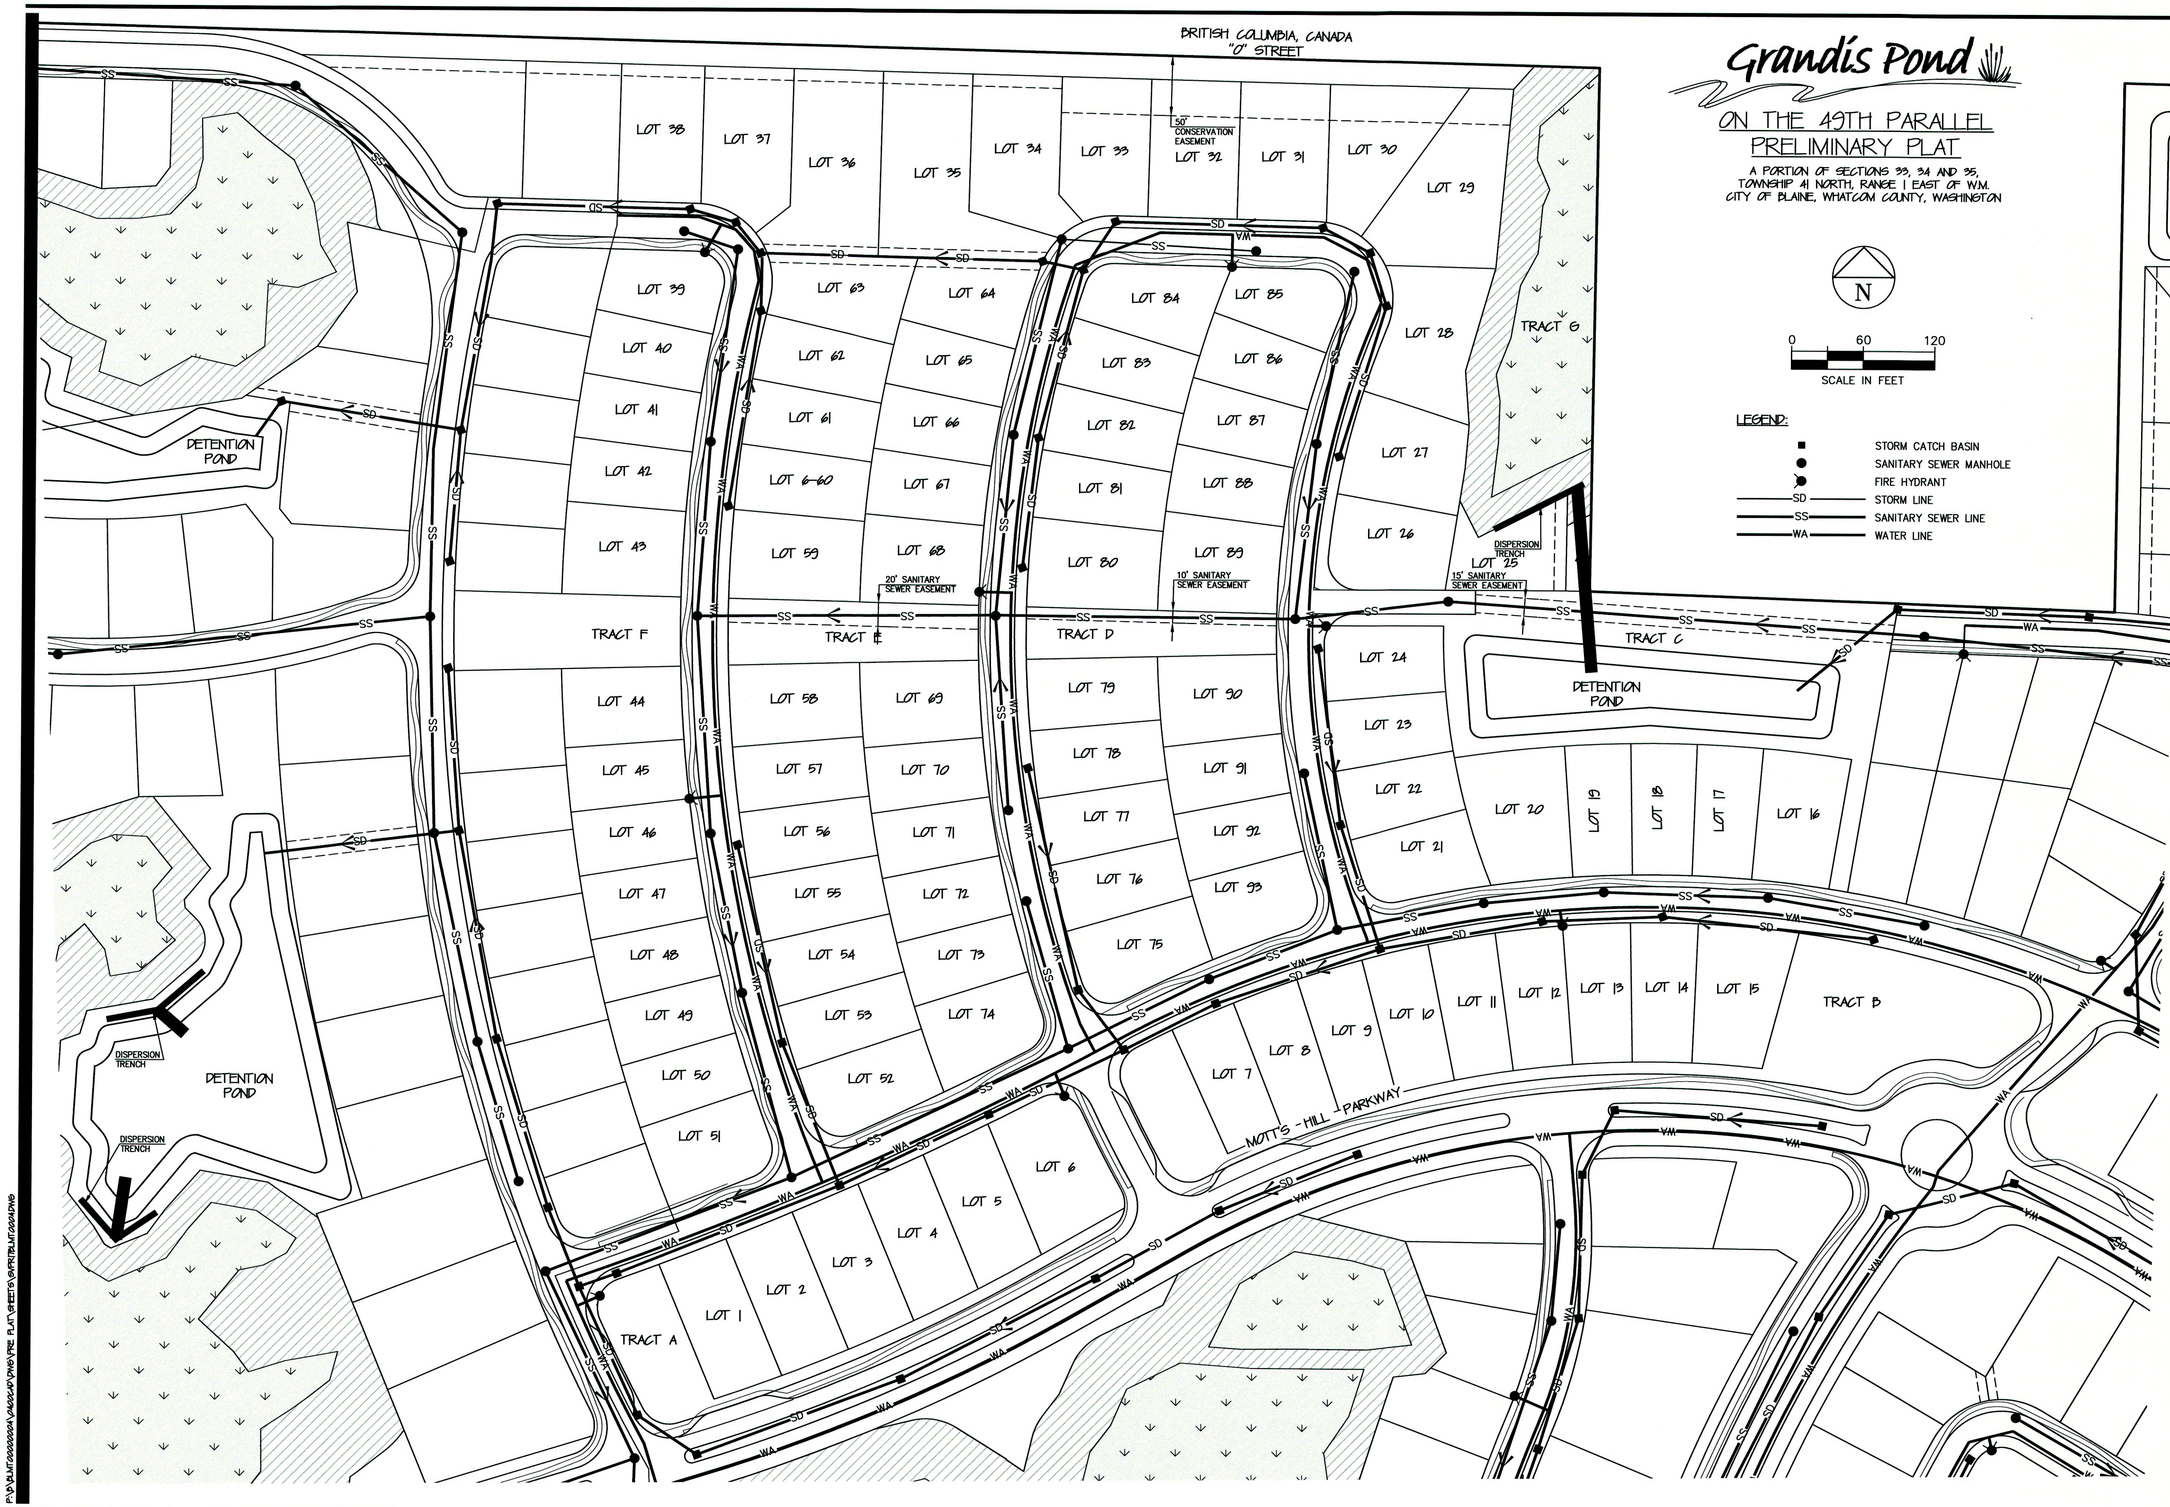

1 MINOR LOT AND UTILITY LAYOUT
REVISIONS 9-17-2010 CRP

NO. REVISIONS: APPD.

MICHAEL J. DISPIGNO
STATE OF WASHINGTON
38809
REGISTERED PROFESSIONAL ENGINEER
9-17-10
EXPIRES

CASCADE
ENGINEERING GROUP, P.S., INC.
119 Grand Avenue, Suite D
Bellingham, Washington 98225
(360) 306-8161

GRANDIS POND, LLC
BLAINE, WASHINGTON
GRANDIS POND
COTTONWOOD NEIGHBORHOOD
UTILITY LAYOUT

PROJECT NUMBER:
BLMT0004

DATE: 04/26/07
DESIGN: MJD
DRAWN: MJQ
CHECKED:

SCALE: 1" = 60'

SHEET NO.
PR17
PR18