# Grandis Pond

## ON THE 49TH PARALLEL
## PLANNED UNIT DEVELOPMENT

A PORTION OF SECTIONS 33, 34 AND 35,
TOWNSHIP 41 NORTH, RANGE 1 EAST OF W.M.
CITY OF BLAINE, WHATCOM COUNTY, WASHINGTON

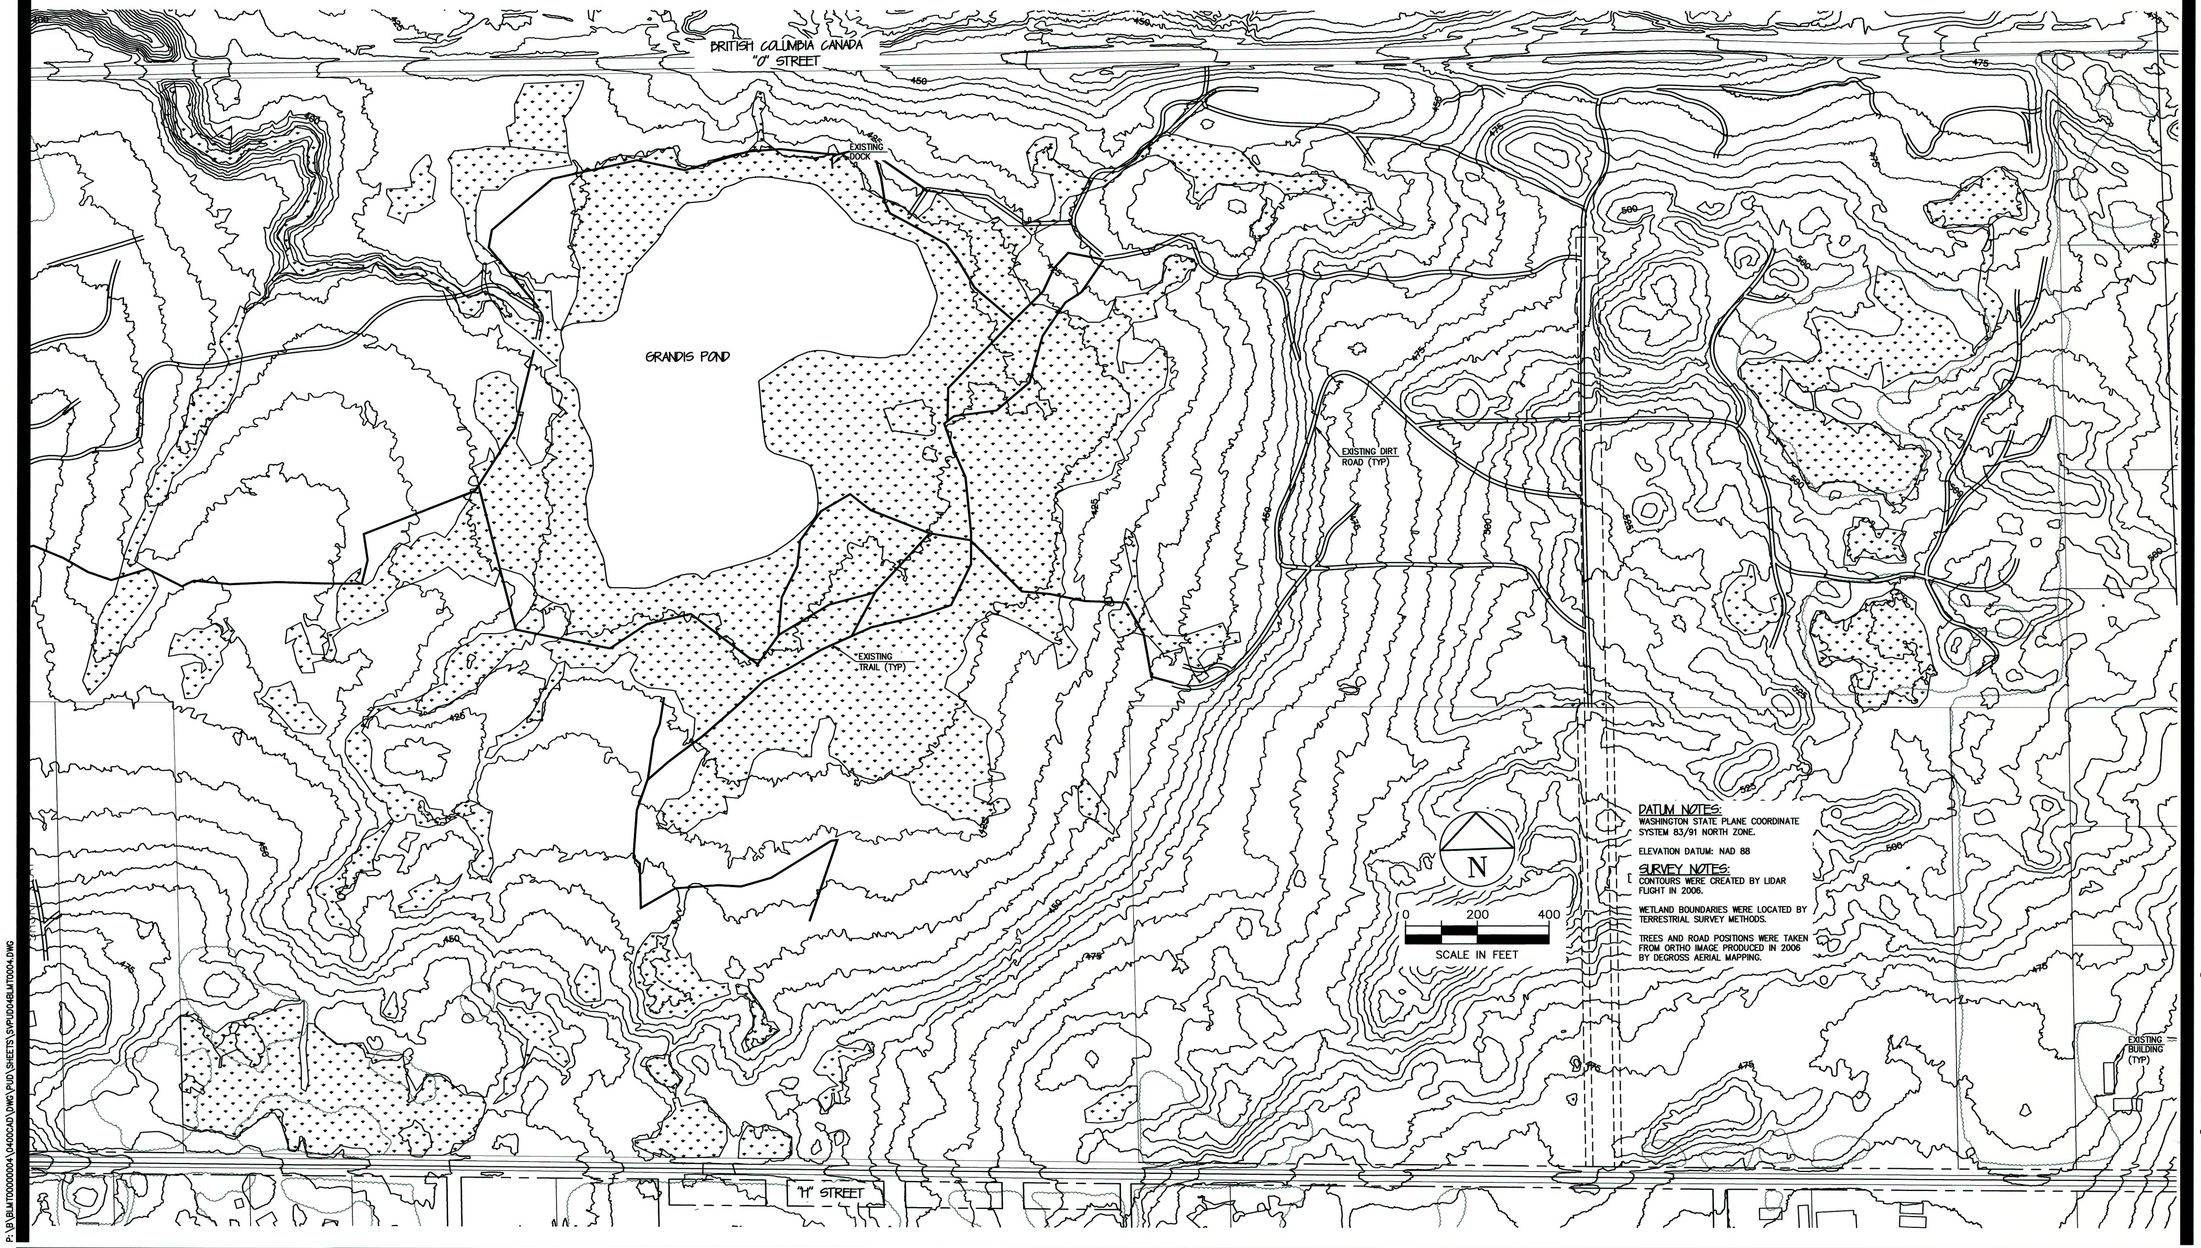


**DATUM NOTES:**
WASHINGTON STATE PLANE COORDINATE SYSTEM 83/91 NORTH ZONE.

ELEVATION DATUM: NAD 88

**SURVEY NOTES:**
CONTOURS WERE CREATED BY LIDAR FLIGHT IN 2006.

WETLAND BOUNDARIES WERE LOCATED BY TERRESTRIAL SURVEY METHODS.

TREES AND ROAD POSITIONS WERE TAKEN FROM ORTHO IMAGE PRODUCED IN 2006 BY DEGROSS AERIAL MAPPING.

| NO. | REVISIONS: | APPD. |
|---|---|---|
| 1 | CHANGE IN TITLE BLOCK 9-17-2010 | CRP |

9-17-2010

CHARLES R. PUGH STATE OF WASHINGTON 7-4-2008 EXPIRES


CASCADE ENGINEERING GROUP, P.S., INC.
119 Grand Avenue, Suite D
Bellingham, Washington 98225
(360) 306-8161


Grandis Pond
PLANNED UNIT DEVELOPMENT
EXISTING CONDITIONS - EAST

PROJECT NUMBER: BLMT0004
DATE: 04/26/07
DESIGN:
DRAWN: SLG
CHECKED:
SCALE: AS SHOWN
SHEET NO.
PD4
PD30

P:\B\BLMT0000004\04002AD\DWG\PUD\SHEETS\SPUD04BLMT0004.DWG