Grandis Pond

ON THE 49TH PARALLEL
BLAINE, WASHINGTON
PRELIMINARY PLAT

A PORTION OF SECTIONS 33, 34 AND 35,
TOWNSHIP 41 NORTH, RANGE 1 EAST OF W.M.
CITY OF BLAINE, WHATCOM COUNTY, WASHINGTON

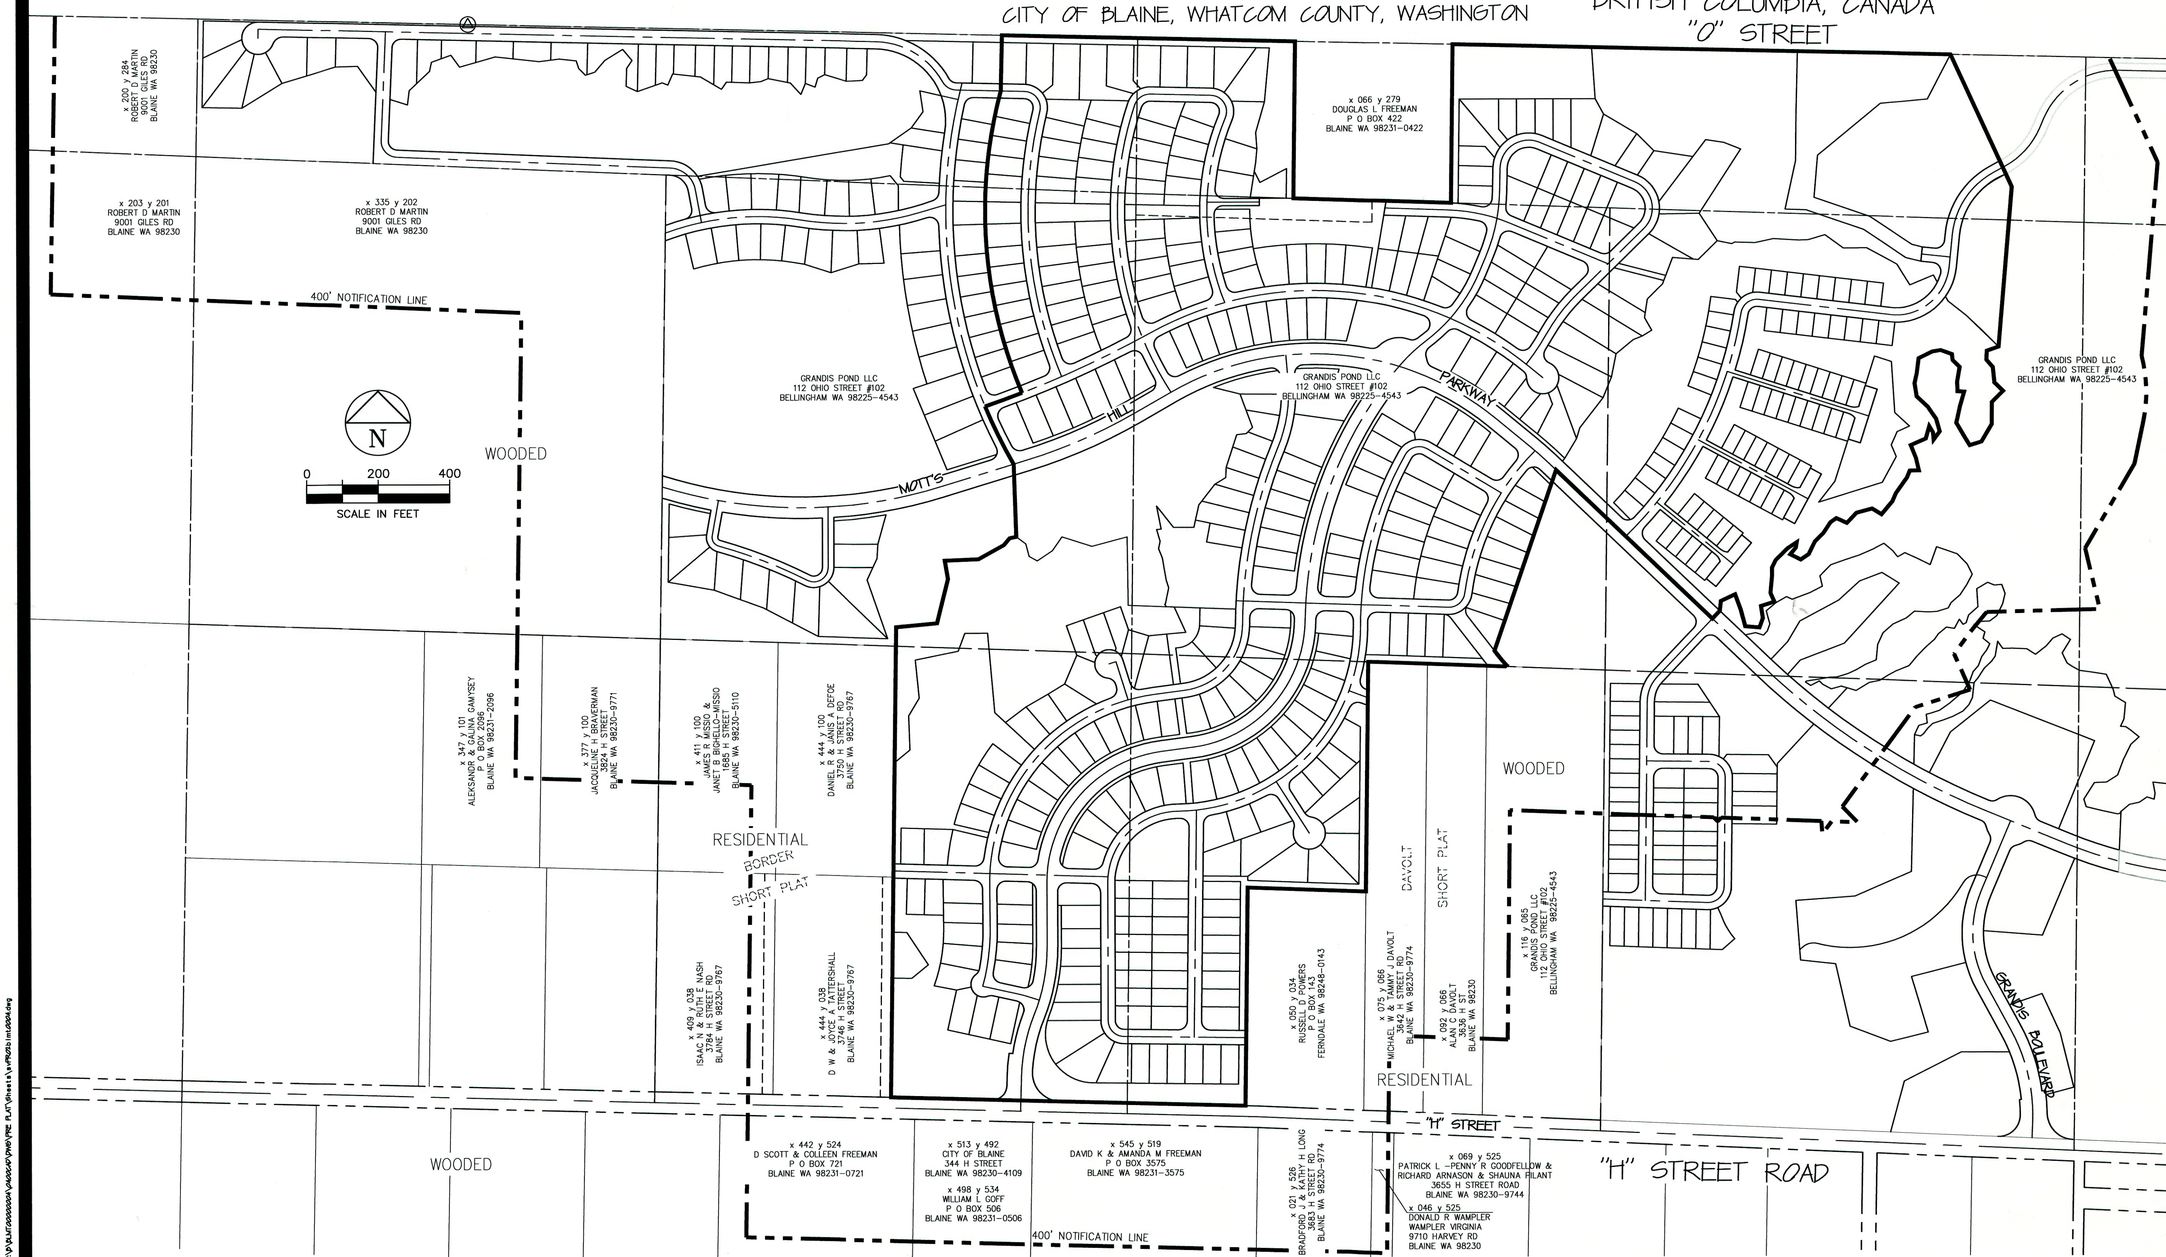

NO.	REVISIONS:	APPD.
1	MINOR LOT REVISIONS, OWNERSHIP INFO UPDATE 9-17-10 CRP	

9-17-2010

COASTAL SURVEY GROUP, INC. — WILLIAM H. BRAUN — STATE OF WASHINGTON — 22303 — REGISTERED PROFESSIONAL LAND SURVEYOR — EXPIRES 7-4-2012

CASCADE ENGINEERING GROUP, P.S., INC.
119 Grand Avenue, Suite D
Bellingham, Washington 98225
(360) 306-8161

GRANDIS POND, LLC
BLAINE, WASHINGTON
GRANDIS POND
PRELIMINARY PLAT
ADJACENT PROPERTY OWNERSHIP

PROJECT NUMBER: BLMT0004
DATE: 04/26/07
DESIGN:
DRAWN: SLG
CHECKED:
SCALE: 1" = 200'
SHEET NO. PR2
PR18

P:\PLAT\BLMT0004\PRELIM PLAT\Sheet1\PR2B1M1.dwg