Grandis Pond

ON THE 49TH PARALLEL
PRELIMINARY PLAT

A PORTION OF SECTIONS 33, 34 AND 35,
TOWNSHIP 41 NORTH, RANGE 1 EAST OF W.M.
CITY OF BLAINE, WHATCOM COUNTY, WASHINGTON

Christensen CDM
DESIGN MANAGEMENT
P.O. BOX 5068 | BELLINGHAM, WA 98227 | 360-676-4800 | FAX 676-4033
www.masterplanning.com | E-MAIL: cdm@masterplanning.com

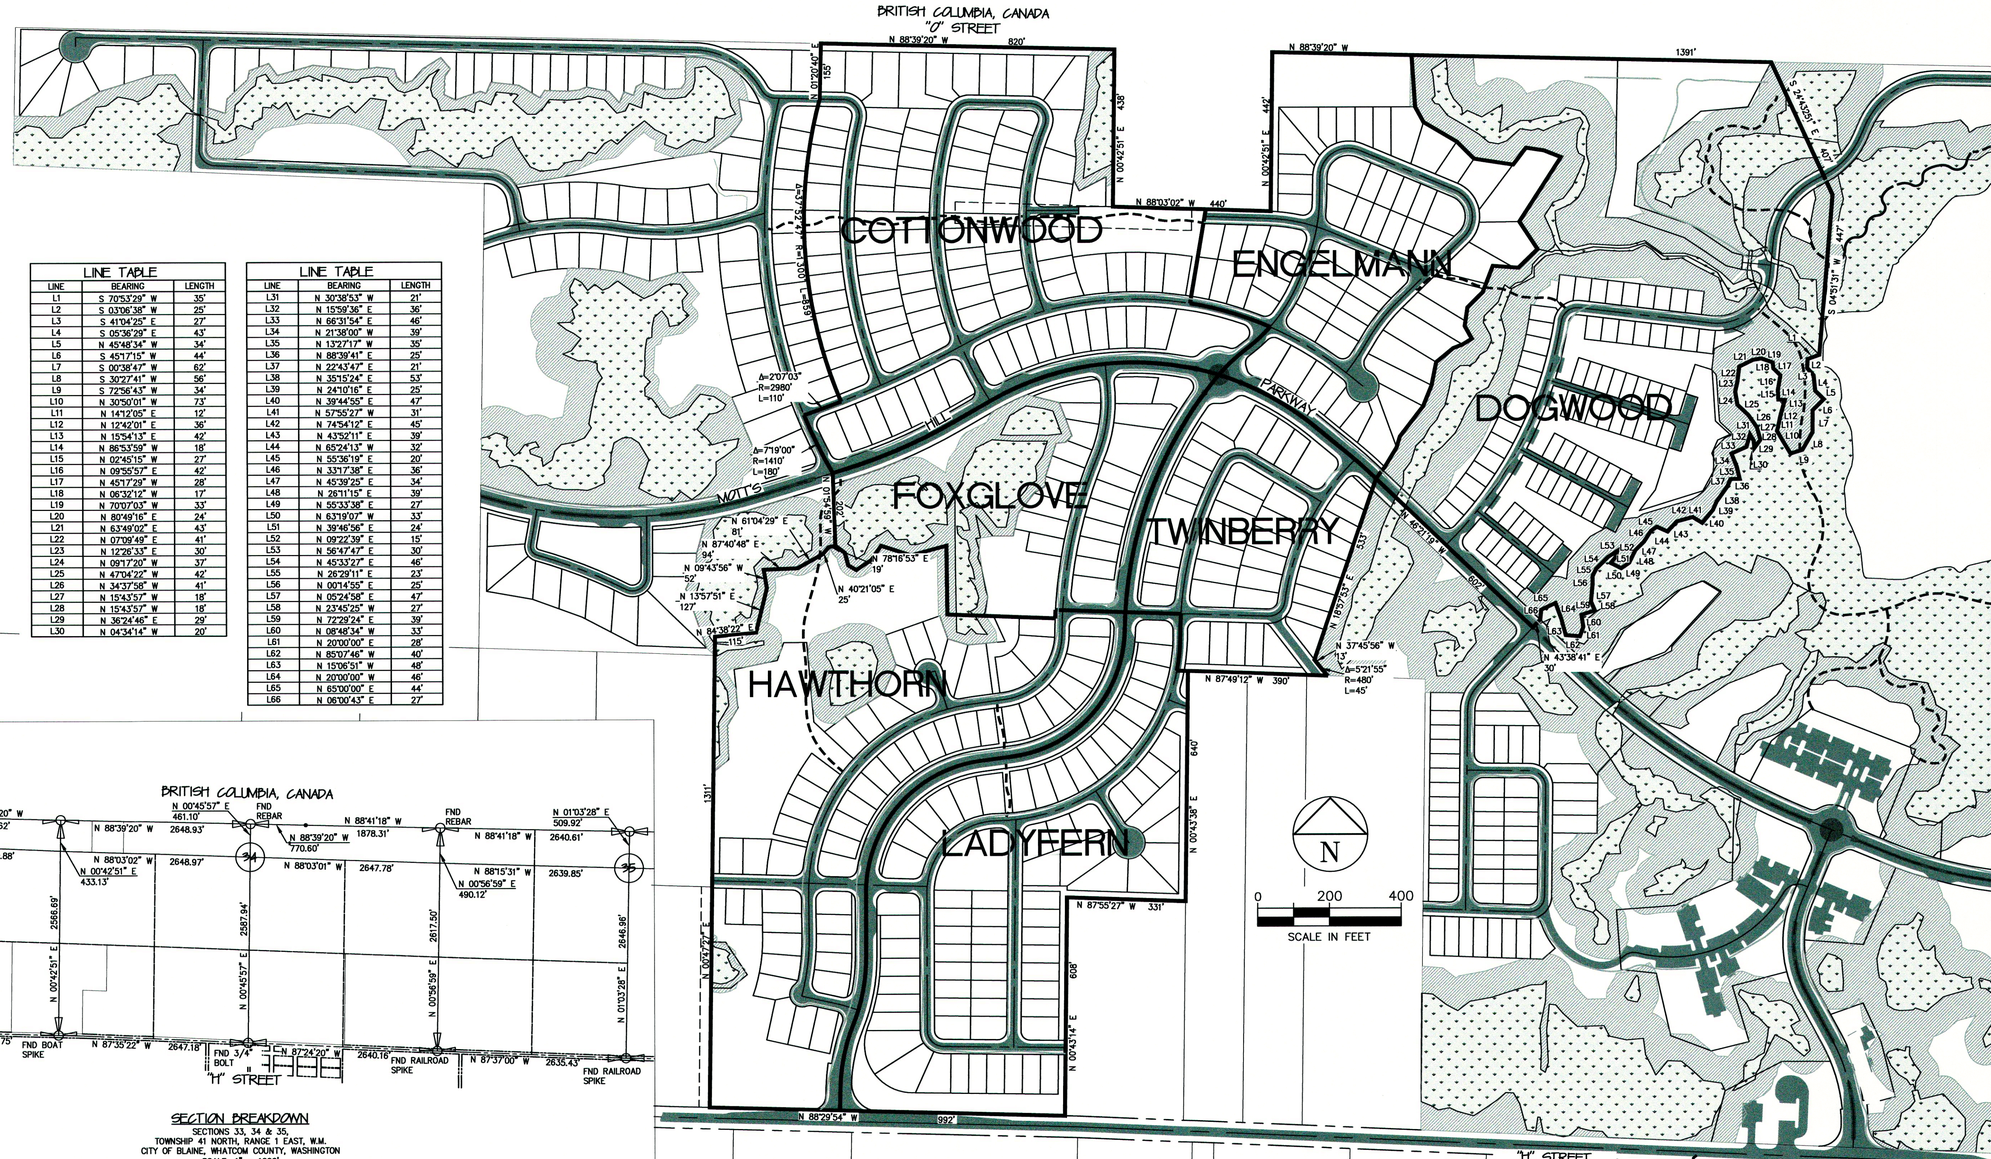

LINE TABLE		
LINE	BEARING	LENGTH
L1	S 70°53'29" W	35'
L2	S 03°06'38" W	25'
L3	S 41°04'25" E	27'
L4	S 05°36'29" E	43'
L5	N 45°48'34" W	34'
L6	S 45°17'15" W	44'
L7	S 00°38'47" W	62'
L8	S 30°27'41" W	56'
L9	S 72°56'43" W	34'
L10	N 30°50'01" W	73'
L11	N 14°12'05" E	12'
L12	N 12°42'01" E	36'
L13	N 15°54'13" E	42'
L14	N 86°53'59" W	18'
L15	N 02°45'15" W	27'
L16	N 09°55'57" E	42'
L17	N 45°17'29" W	28'
L18	N 06°32'12" W	17'
L19	N 70°07'03" W	33'
L20	N 80°49'16" E	24'
L21	N 63°49'02" E	43'
L22	N 07°09'49" E	41'
L23	N 12°26'33" E	30'
L24	N 09°17'20" W	37'
L25	N 47°04'22" W	42'
L26	N 34°37'58" W	41'
L27	N 15°43'57" W	18'
L28	N 15°43'57" W	18'
L29	N 36°24'46" E	29'
L30	N 04°34'14" W	20'

LINE TABLE		
LINE	BEARING	LENGTH
L31	N 30°38'53" W	21'
L32	N 15°59'36" E	36'
L33	N 66°31'54" E	46'
L34	N 21°38'00" W	39'
L35	N 13°27'17" W	35'
L36	N 88°39'41" E	25'
L37	N 22°43'47" E	21'
L38	N 35°15'24" E	53'
L39	N 24°10'16" E	25'
L40	N 39°44'55" E	47'
L41	N 57°55'27" W	31'
L42	N 74°54'12" E	45'
L43	N 43°52'11" E	39'
L44	N 65°24'13" W	32'
L45	N 55°36'19" E	20'
L46	N 33°17'38" E	36'
L47	N 45°39'25" E	34'
L48	N 28°11'15" E	39'
L49	N 55°33'38" E	27'
L50	N 63°19'07" W	33'
L51	N 39°46'56" E	24'
L52	N 09°22'39" E	15'
L53	N 56°47'47" E	30'
L54	N 45°33'27" E	46'
L55	N 26°29'11" E	23'
L56	N 00°14'55" E	25'
L57	N 05°24'58" E	47'
L58	N 23°45'25" W	27'
L59	N 72°29'24" E	39'
L60	N 08°48'34" W	33'
L61	N 20°00'00" E	28'
L62	N 85°07'46" W	40'
L63	N 15°06'51" W	48'
L64	N 20°00'00" W	46'
L65	N 65°00'00" E	44'
L66	N 06°00'43" E	27'

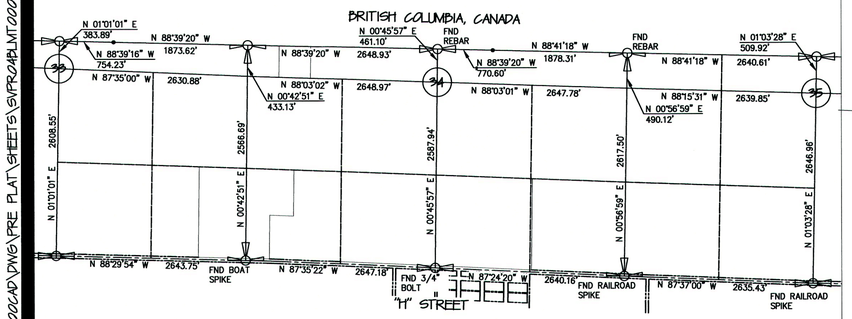

SECTION BREAKDOWN
SECTIONS 33, 34 & 35,
TOWNSHIP 41 NORTH, RANGE 1 EAST, W.M.
CITY OF BLAINE, WHATCOM COUNTY, WASHINGTON
SCALE: 1" = 1000'

NO.	REVISIONS:	APPD.
1	PLAT BOUNDARY REVISION 9-17-2010	CRP

9-17-2010

CHARLES R. STRAMAN STATE OF WASHINGTON REGISTERED PROFESSIONAL LAND SURVEYOR EXPIRES 7-4-2013

CASCADE ENGINEERING GROUP, P.S., INC.
119 Grand Avenue, Suite D
Bellingham, Washington 98225
(360) 306-8161

GRANDIS POND, LLC
BLAINE, WASHINGTON
GRANDIS POND
PRELIMINARY PLAT
BOUNDARY & NEIGHBORHOOD/PHASING MAP

PROJECT NUMBER: BLMT0004
DATE: 04/26/07
DESIGN:
DRAWN: SLG
CHECKED:
SCALE: AS SHOWN
SHEET NO.
PR4
PR18

P:\B\BLMT00000004\04000AD\DWG\PRE PLAT\SHEETS\SVPROAPLMT0004.DWG