Grandis Pond

ON THE 49TH PARALLEL
PRELIMINARY PLAT

A PORTION OF SECTIONS 33, 34 AND 35,
TOWNSHIP 41 NORTH, RANGE 1 EAST OF W.M.
CITY OF BLAINE, WHATCOM COUNTY, WASHINGTON

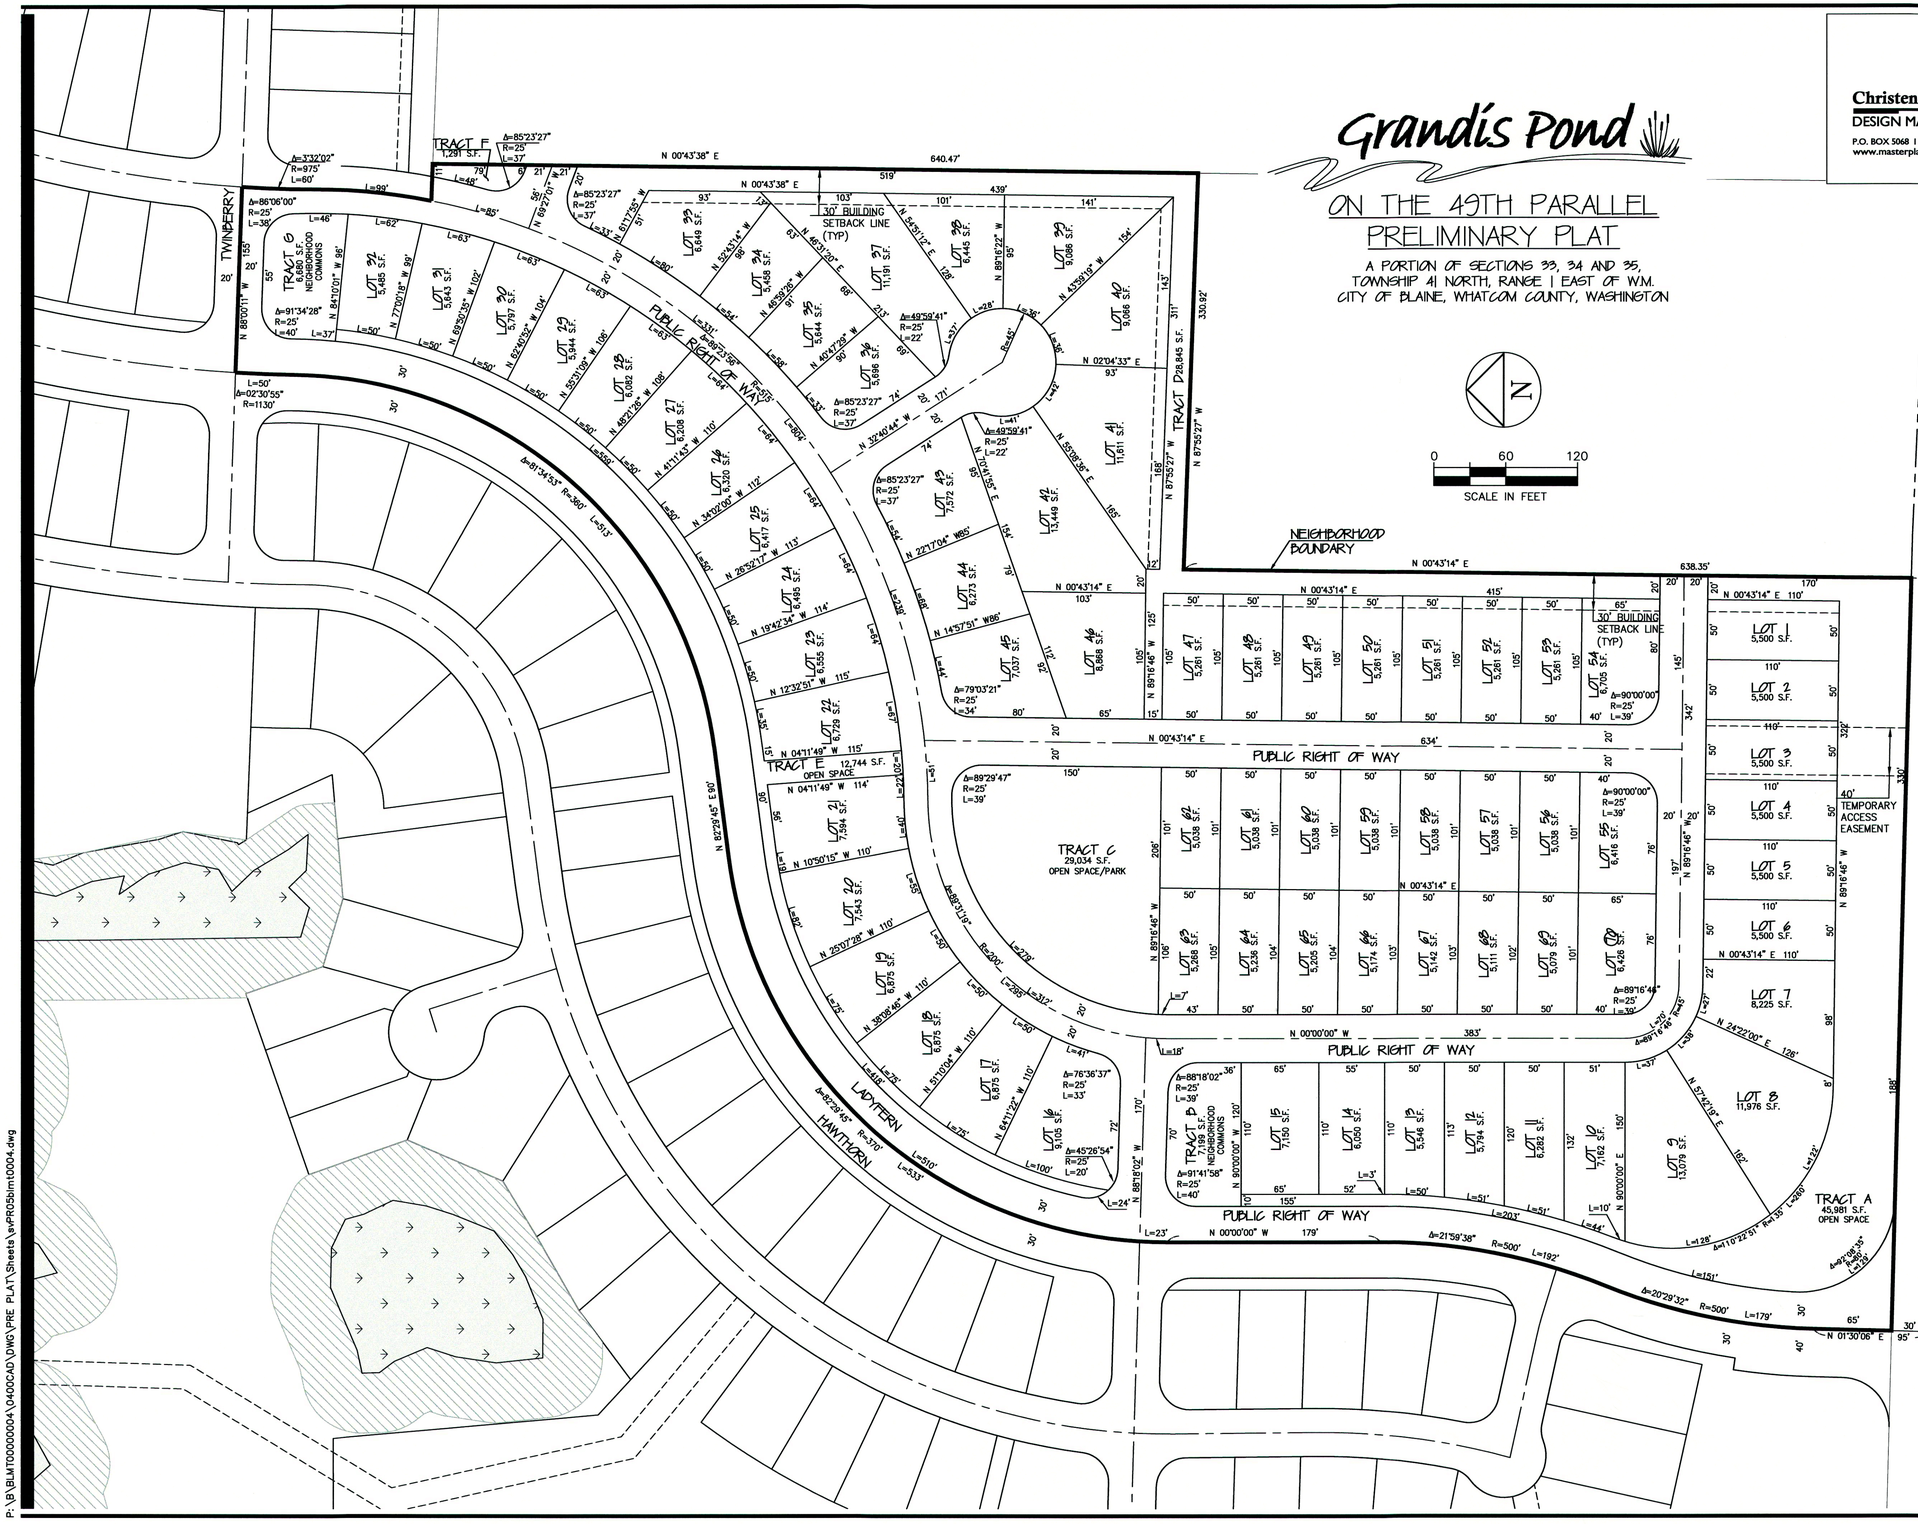

Christensen CDM
DESIGN MANAGEMENT
P.O. BOX 5068 | BELLINGHAM, WA 98227 | 360-676-4800 | FAX 676-4033
www.masterplanning.com | E-MAIL: cdm@masterplanning.com

NO.	REVISIONS:	APPD.
1.	07-31-07 ADDED NEIGHBORHOOD BOUNDARY LABEL	
2.	MINOR LOT AND UTILITY LAYOUT REVISION 9-17-2010	CRP

9-17-2010

EXPIRES 7-4-2012

CASCADE ENGINEERING GROUP, P.S., INC.
119 Grand Avenue, Suite D
Bellingham, Washington 98225
(360) 306-8161

GRANDIS POND, LLC
BLAINE, WASHINGTON
GRANDIS POND
LADY FERN NEIGHBORHOOD LOT DIMENSIONS

PROJECT NUMBER: BLMT0004
DATE: 04/26/07
DESIGN:
DRAWN: SLG
CHECKED:

SCALE: AS SHOWN

SHEET NO.
PR5
PR18

P:\B\BLMT0000004\04OCAD\DWG\PRE PLAT\Sheets\wPR05blmt0004.dwg