P:\D\BLMT00000004\04000AD\DWG\PRE PLAT\SHEETS\SVPR14BLMT0004DWG

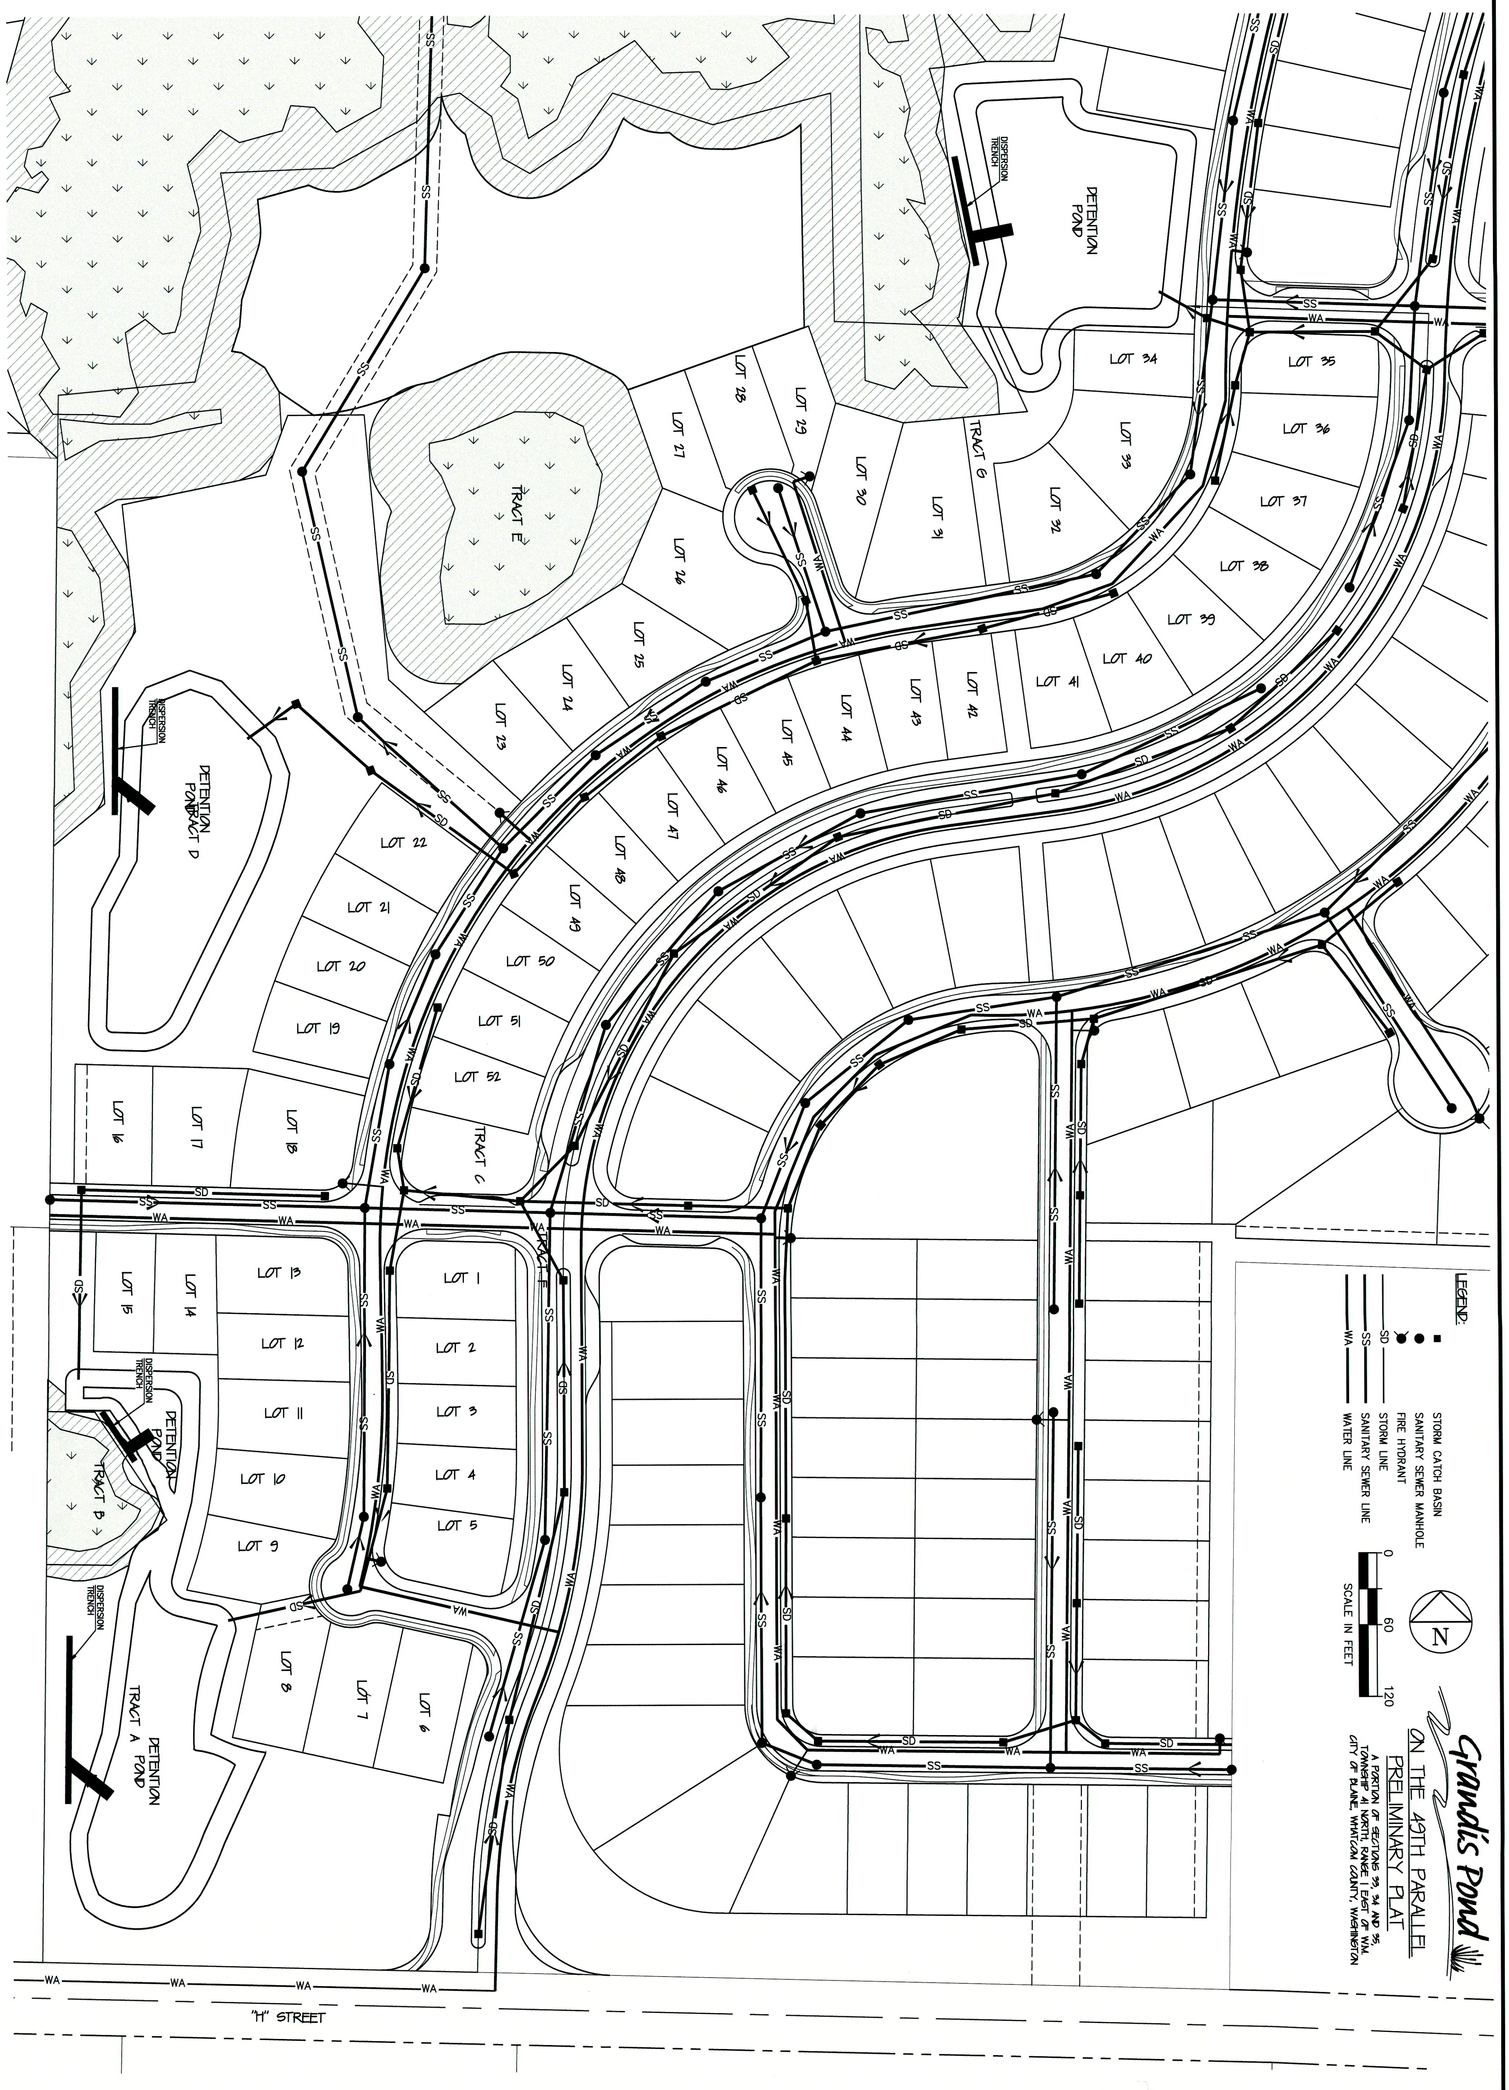

PROJECT NUMBER: BLMT0004

DATE: 04/26/07
DESIGN: MJD
DRAWN: MJQ
CHECKED:

SCALE: 1" = 60'

SHEET NO.
PR14
PR18

GRANDIS POND, LLC
BLAINE, WASHINGTON

GRANDIS POND

HAWTHORN NEIGHBORHOOD UTILITY LAYOUT

CASCADE ENGINEERING GROUP, P.S., INC.
119 Grand Avenue, Suite D
Bellingham, Washington 98225
(360) 306-8161

MICHAEL J. DISPIGNO
STATE OF WASHINGTON
PROFESSIONAL ENGINEER
EXPIRES 9-17-10

NO.	REVISIONS:	APPD.
1	MINOR LOT REVISIONS 9-17-2010 CRP	